
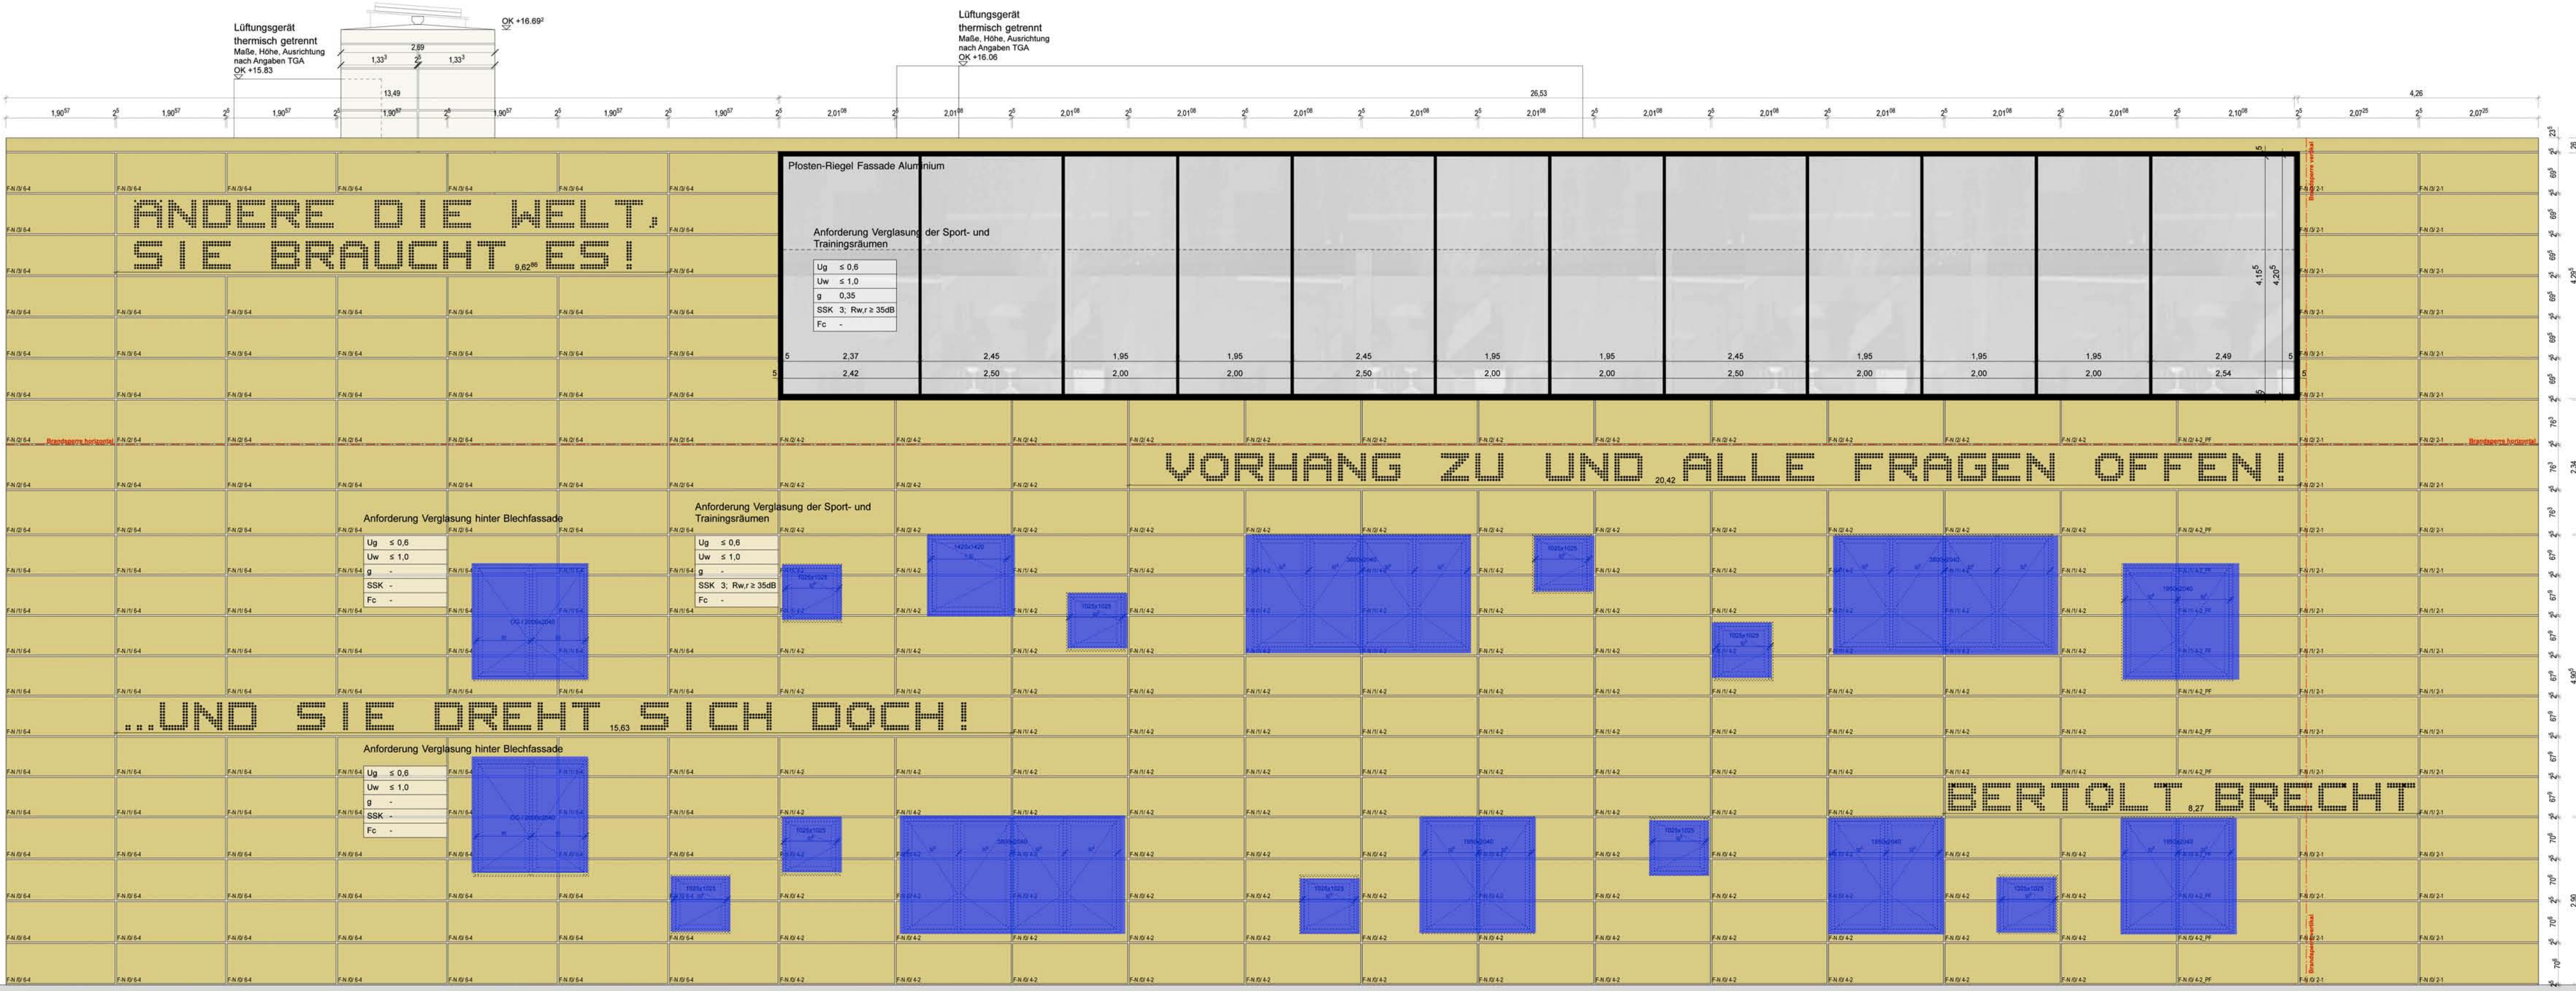


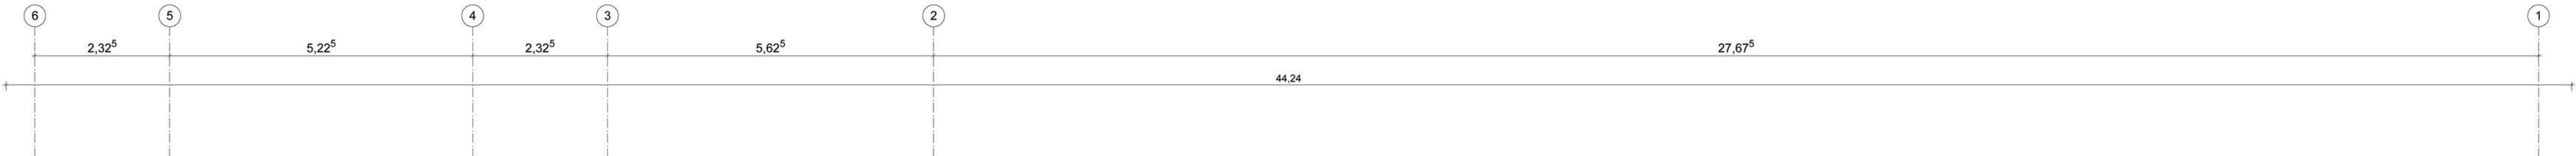

+ 16.69² Traufkante TRH

+ 14.80 OK Attika

+ 13.78 OK RD

+ 13.27 OK RD

+ 12.44 OK Attika

+ 11.44 OK RD

3-Feld Halle

+ 9.35 OK

FFB 2.OG

+ 9.59 OK RD

4-Feld Halle

+ 4.42 OK FFB 1.OG

± 0.00 / +323.80

- 3.74 OK FFB UG